

ENGINEER OF DESIGN E.D.D. PORTS & W.T.C.

CHIEF ARCHITECT

World Trade					
Center					



No.	Date	Revision	Approved
-----	------	----------	----------

D.C. J. RAMOS D.C.  
Designed by Drawn by Checked by

De: 6-28-91 Scène

Contract Number	Drawing Number
-----------------	----------------

WFC-531.956 A-1

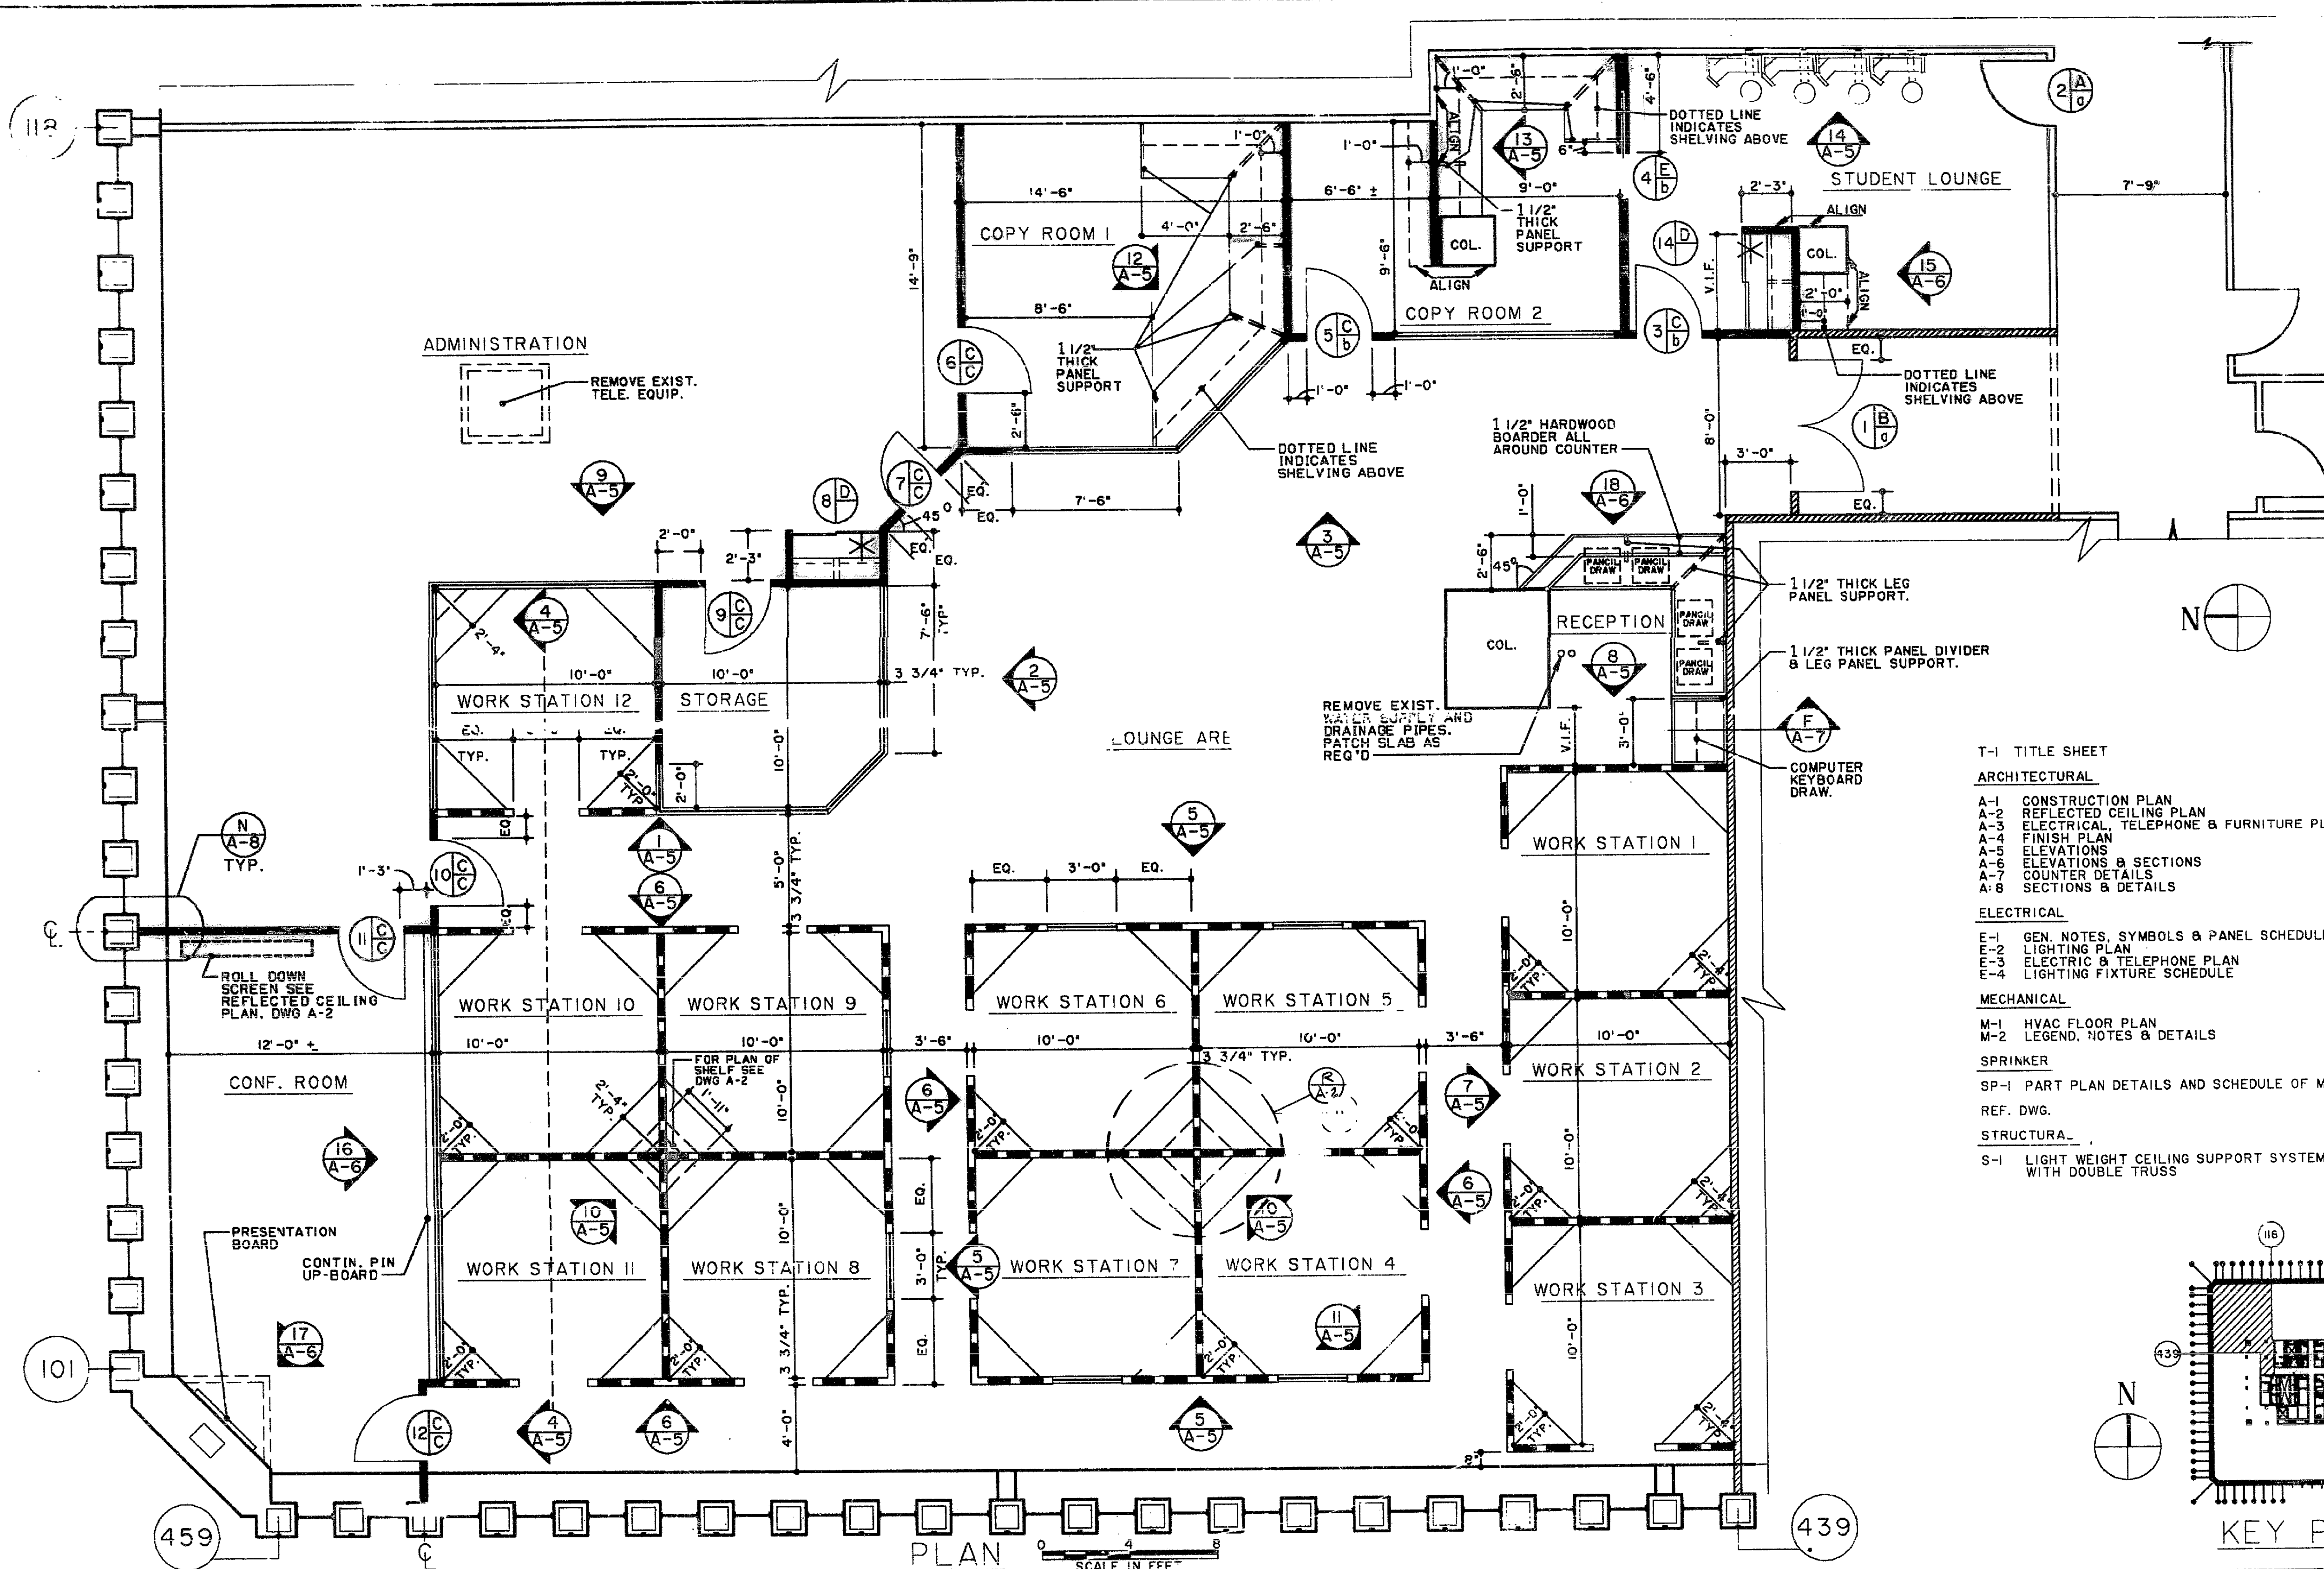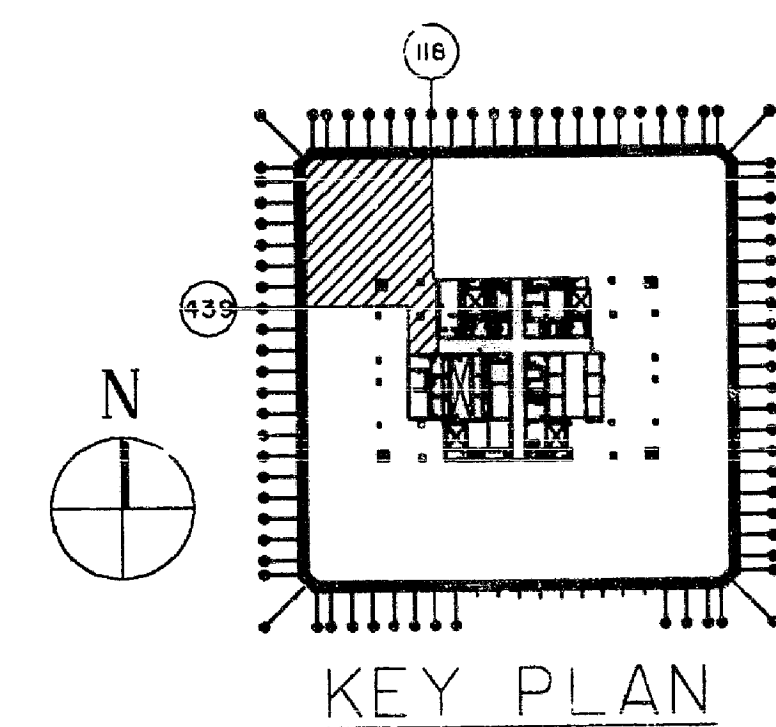

CONSTRUCTION LEGEND		
EXIST	PARTITION TO BE DEMOLISHED AND REMOVED.	3/4" PLYWOOD SHELF W/BIRCH VENEER AND CHROME COAT ROD. SEE SECTION C DWG A-8
EXIST	PARTITION TO REMAIN.	PARTITION WITH GLASS PANEL - 2 1/2" STL. STUD. WITH 5/8" GYP. BOARD ON EACH SIDE OF STUD. SEE SECTION B ON DWG A-6.
EXIST	BUILDING CORE CONSTRUCTION.	
ST. 5	STUD AND GYP. BOARD PARTITION CONSTRUCTED WITH 2 1/2" STL. STUD AND 5/8" GYP. BOARD ON EACH SIDE OF STUD AND CONSTRUCTED 2" ABOVE HUNG STUD. SEE SECTION A ON DWG A-6.	
ST. 5	PARTITION ONE HOUR RATING 2 1/2" STL. STUD W/ 5/8" GYP. BOARD ON EACH SIDE OF STUD - CONSTRUCTED TO THE UNDERSIDE OF FLOOR CONSTRUCTION ABOVE HUNG STUD. SEE SECTION A ON DWG A-6.	
ST. 5	STUD - 2 1/2" STL. STUD. WITH 5/8" GYP. BOARD ON EACH SIDE OF STUD. C/P. HEIGHT OF PARTITION SHALL BE 5 - 5/8" A.F.F.	

**DOOR & HARDWARE LEGEND**

**4" CLEAR UNLESS INDICATED OTHERWISE.**

**IDENTIFICATION NUMBER (AS DOOR)**

A:	EXIST. BUILD. STAND. 3'-0" WIDE X FULL HGT. H.M. DOOR AND FRAME TO REMAIN.
B:	BUILD. STAND. 5'-0" WIDE X FULL HGT. H.M. DOUBLE DOORS AND FRAME. 3/4 HOUR RATING.
C:	BUILD. STAND. 3'-0" WIDE X FULL HGT. H.M. DOOR AND FRAME.
D:	BUILD. STAND. 4'-0" WIDE X FULL HGT. H.M. SLIDING DOOR AND FRAME.
E:	BUILD. STAND. 3'-0" WIDE X FULL HGT. H.M. SLIDING DOOR AND FRAME.
SEE SECTION J ON DWG C-18	
G:	BUILD. STAND. PUBLIC CORRIDOR LOCKSET & CLOSER
H:	BUILD. STAND. LOCKSET AND CLOSER
I:	BUILD. STAND. LOCKSET AND CLOSER (MASTER KEY)